Room Schedule						
Number	Name	Area	Floor Finish	Base Finish	Wall Finish	Wainscot
200	Process Area	99176 SF	Sealed Concrete	None	None	
126	Office	150 SF	Carpet	4" Rubber	Paint	
128	Office	148 SF	Carpet	4" Rubber	Paint	
130	Office	148 SF	Carpet	4" Rubber	Paint	
127	Closet	19 SF	Carpet	4" Rubber	Paint	
129	Closet	20 SF	Carpet	4" Rubber	Paint	
131	Closet	20 SF	Carpet	4" Rubber	Paint	
134	Closet	30 SF	Carpet	4" Rubber	Paint	
132	Office	215 SF	Carpet	4" Rubber	Paint	
121	Airlock	36 SF	Entry Mat Carpet Tiles	4" Rubber	Paint	
123	Corridor	217 SF	Ceramic Tile	4" Rubber	Paint	
135	Admin.	179 SF	Carpet	4" Rubber	Paint	
133	Private	45 SF	Ceramic Tile	Ceramic Tile	Paint	5' Ceramic Tile
122	Mechanical	118 SF	Sealed Concrete	4" Rubber	Paint	
124	Men	119 SF	Ceramic Tile	Ceramic Tile	Paint	5' Ceramic Tile
125	Women	119 SF	Ceramic Tile	Ceramic Tile	Paint	5' Ceramic Tile
104	Women	51 SF	Ceramic Tile	Ceramic Tile	Paint	5' Ceramic Tile
117	Janitor	44 SF	Sealed Concrete	4" Rubber	Paint	
105	Storage	79 SF	Carpet	4" Rubber	Paint	
102	Lobby	458 SF	Ceramic Tile	4" Rubber	Paint	
101	Airlock	138 SF	Entry Mat Carpet Tiles	4" Rubber	Paint	
116	Breakroom	265 SF	Ceramic Tile	4" Rubber	Paint	
113	Conference	249 SF	Carpet	4" Rubber	Paint	
103	Men	51 SF	Ceramic Tile	Ceramic Tile	Paint	5' Ceramic Tile
120	Airlock	36 SF	Entry Mat Carpet Tiles	4" Rubber	Paint	
107	Corridor	210 SF	Ceramic Tile	4" Rubber	Paint	
106	Admin.	176 SF	Carpet	4" Rubber	Paint	
109	Private	45 SF	Ceramic Tile	Ceramic Tile	Paint	5' Ceramic Tile
118	Office	153 SF	Carpet	4" Rubber	Paint	
114	Office	150 SF	Carpet	4" Rubber	Paint	
111	Office	150 SF	Carpet	4" Rubber	Paint	
108	Office	218 SF	Carpet	4" Rubber	Paint	
119	Closet	19 SF	Carpet	4" Rubber	Paint	
115	Closet	20 SF	Carpet	4" Rubber	Paint	
112	Closet	20 SF	Carpet	4" Rubber	Paint	
110	Closet	31 SF	Carpet	4" Rubber	Paint	

Door Schedule					
Mark	Width	Height	Type	Frame Material	Glazing
101	6' - 0"	7' - 0"	(TLM) SF Door Double Leaf	SF	
102	6' - 0"	7' - 0"	(TLM) SF Door Double Leaf	SF	
103	3' - 0"	7' - 0"	SCWD Door Single Leaf	HM	
104	3' - 0"	7' - 0"	SCWD Door Single Leaf	HM	
105	3' - 0"	7' - 0"	SCWD Door Single Leaf	HM	
106a	3' - 0"	7' - 0"	SCWD Door Single Leaf	HM	
106b	3' - 0"	7' - 0"	SCWD Door Single Leaf	HM	
108	3' - 0"	7' - 0"	SCWD Door Single Leaf	HM	
109	3' - 0"	7' - 0"	SCWD Door Single Leaf	HM	
110	3' - 0"	7' - 0"	SCWD Door Single Leaf	HM	
111	3' - 0"	7' - 0"	SCWD Door Single Leaf	HM	
112	3' - 0"	7' - 0"	SCWD Door Single Leaf	HM	
113a	3' - 0"	7' - 0"	SCWD Door Single Leaf View Lite	HM	
113AAA	9' - 0"	10' - 0"	9' x 10'		
113b	3' - 0"	7' - 0"	SCWD Door Single Leaf View Lite	HM	
113BBB	3' - 0"	7' - 0"	(TLM) HM Door Single Leaf		
113CCC	3' - 0"	7' - 0"	(TLM) HM Door Single Leaf		
113L	3' - 0"	7' - 0"	SCWD Door Single Leaf View Lite	HM	
113RR	9' - 0"	10' - 0"	9' x 10'		
113SS	9' - 0"	10' - 0"	9' x 10'		
113TT	9' - 0"	10' - 0"	9' x 10'		
113UU	9' - 0"	10' - 0"	9' x 10'		
113VV	9' - 0"	10' - 0"	9' x 10'		
113WW	9' - 0"	10' - 0"	9' x 10'		
113XX	9' - 0"	10' - 0"	9' x 10'		
113YY	9' - 0"	10' - 0"	9' x 10'		
113ZZ	9' - 0"	10' - 0"	9' x 10'		
114	3' - 0"	7' - 0"	SCWD Door Single Leaf	HM	Insulated
115	3' - 0"	7' - 0"	SCWD Door Single Leaf	HM	Insulated
116	3' - 0"	7' - 0"	SCWD Door Single Leaf View Lite	HM	1/4" Safety
117	3' - 0"	7' - 0"	SCWD Door Single Leaf	HM	
118	3' - 0"	7' - 0"	SCWD Door Single Leaf	HM	
119	3' - 0"	7' - 0"	SCWD Door Single Leaf	HM	
120a	3' - 0"	7' - 0"	SCWD Door Single Leaf View Lite	HM	1/4" Safety
120b	3' - 0"	7' - 0"	SCWD Door Single Leaf View Lite	HM	1/4" Safety
121a	3' - 0"	7' - 0"	SCWD Door Single Leaf View Lite	HM	1/4" Safety
121b	3' - 0"	7' - 0"	SCWD Door Single Leaf View Lite	HM	1/4" Safety
122	3' - 0"	7' - 0"	SCWD Door Single Leaf	HM	
123	3' - 0"	7' - 0"	SCWD Door Single Leaf View Lite	HM	1/4" Safety
124	3' - 0"	7' - 0"	SCWD Door Single Leaf	HM	
125	3' - 0"	7' - 0"	SCWD Door Single Leaf	HM	
126	3' - 0"	7' - 0"	SCWD Door Single Leaf	HM	
127	3' - 0"	7' - 0"	SCWD Door Single Leaf	HM	
128	3' - 0"	7' - 0"	SCWD Door Single Leaf	HM	
129	3' - 0"	7' - 0"	SCWD Door Single Leaf	HM	
130	3' - 0"	7' - 0"	SCWD Door Single Leaf	HM	
131	3' - 0"	7' - 0"	SCWD Door Single Leaf	HM	
132	3' - 0"	7' - 0"	SCWD Door Single Leaf	HM	
133	3' - 0"	7' - 0"	SCWD Door Single Leaf	HM	
134	3' - 0"	7' - 0"	SCWD Door Single Leaf	HM	
135a	3' - 0"	7' - 0"	SCWD Door Single Leaf	HM	
135b	3' - 0"	7' - 0"	SCWD Door Single Leaf	HM	
201	3' - 0"	7' - 0"	(TLM) HM Door Single Leaf	HM	
202	3' - 0"	7' - 0"	SCWD Door Single Leaf	HM	
219	3' - 0"	7' - 0"	SCWD Door Single Leaf	HM	
220	3' - 0"	7' - 0"	SCWD Door Single Leaf	HM	
221	3' - 0"	7' - 0"	SCWD Door Single Leaf	HM	

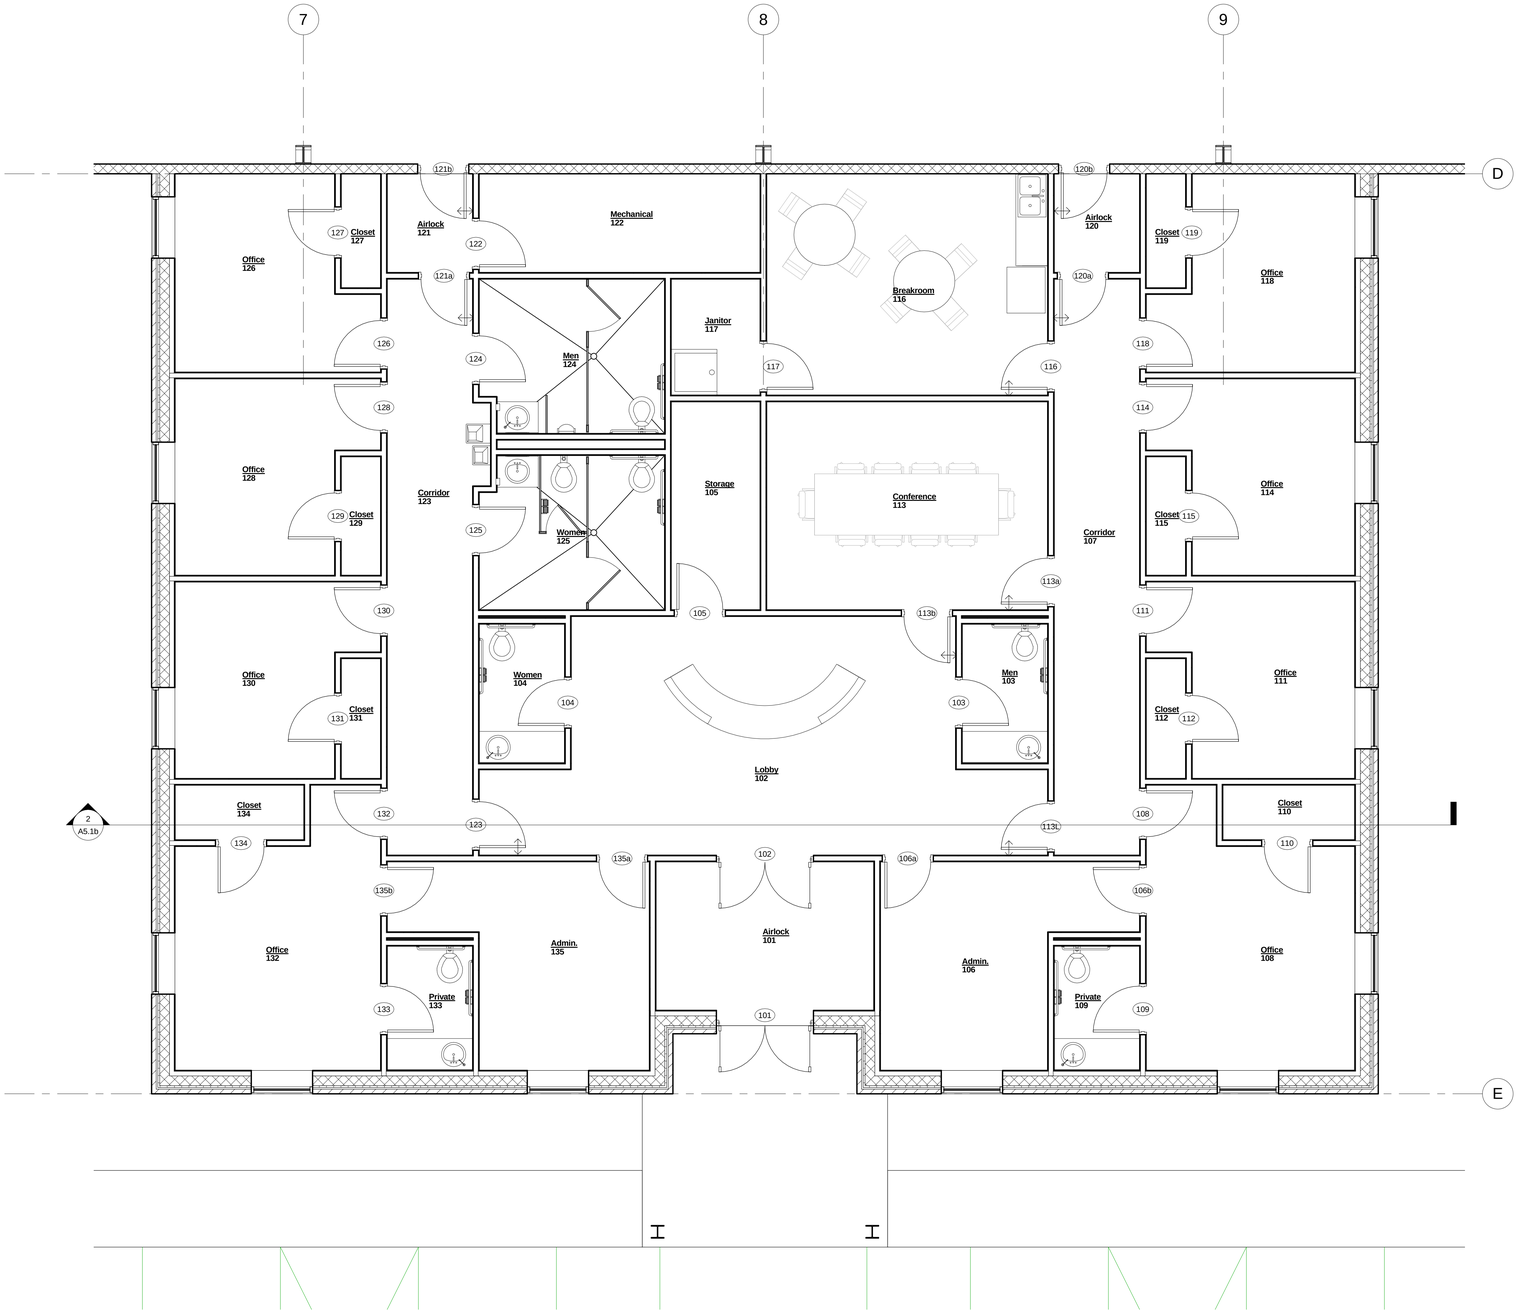

1 Office Plan
1/4" = 1'-0"

TLM ASSOCIATES
Architects + Engineers

REVISIONS

NO.	DATE	BY	DESCRIPTION

CONSULTANT

TLM ASSOCIATES, INC.
ARCHITECTS + ENGINEERS
www.tlmaa.com
117 East LaFayette Street, Jackson, Tennessee
731.988.9840 (phone) - 731.988.9959 (fax)

Office Plan & Schedules - 100,000 S.F. Option

Milan Commercial Complex - Garball Site

Dynamic Building Plan for

American Ordinance, LLC

Milan, Tennessee

07.05.2016

J-5738

A1.2b