


1 Wall Section @ Dock
1/2" = 1'-0"

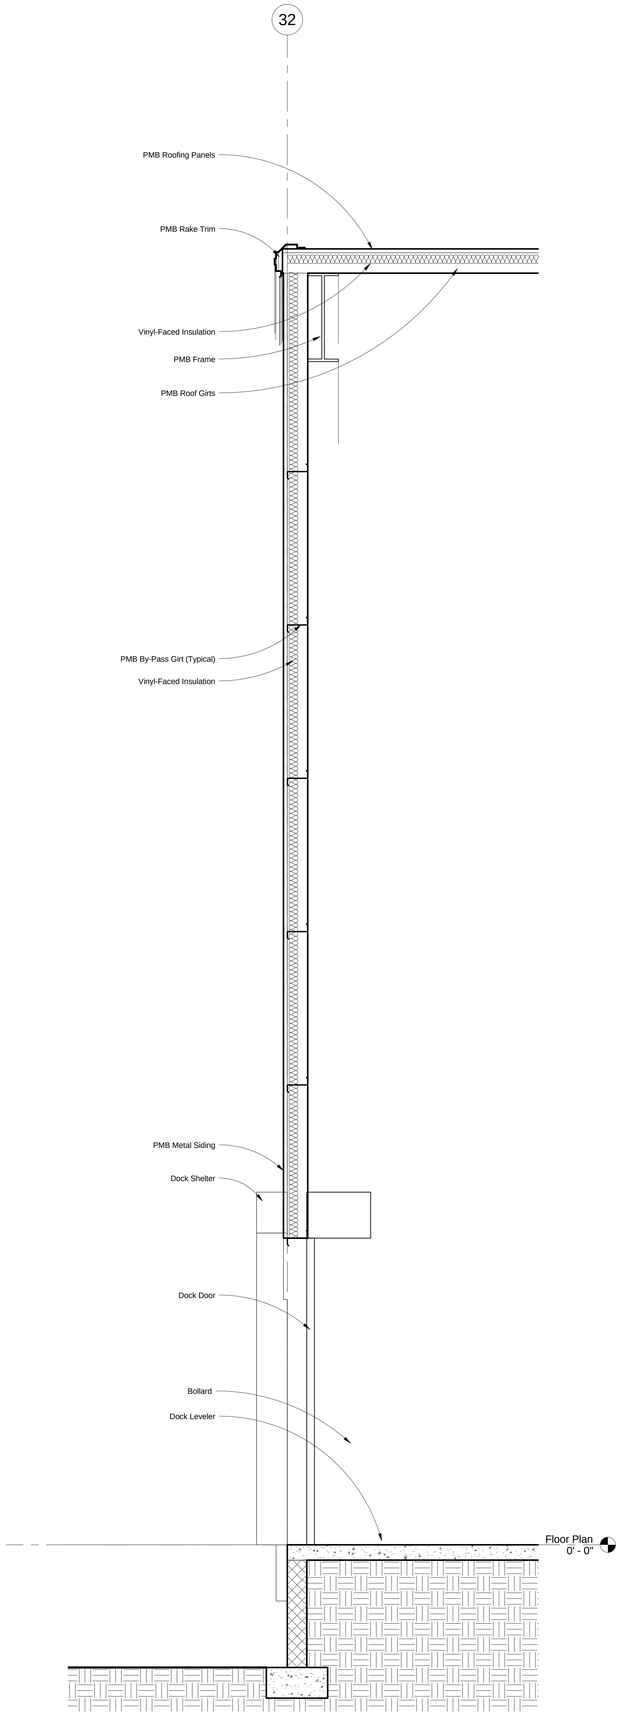


2 Wall Section @ Process
1/2" = 1'-0"

TLM ASSOCIATES
Architects + Engineers

REVISIONS

| NO. | DATE | BY | DESCRIPTION |
|---|---|---|---|
| | | | |

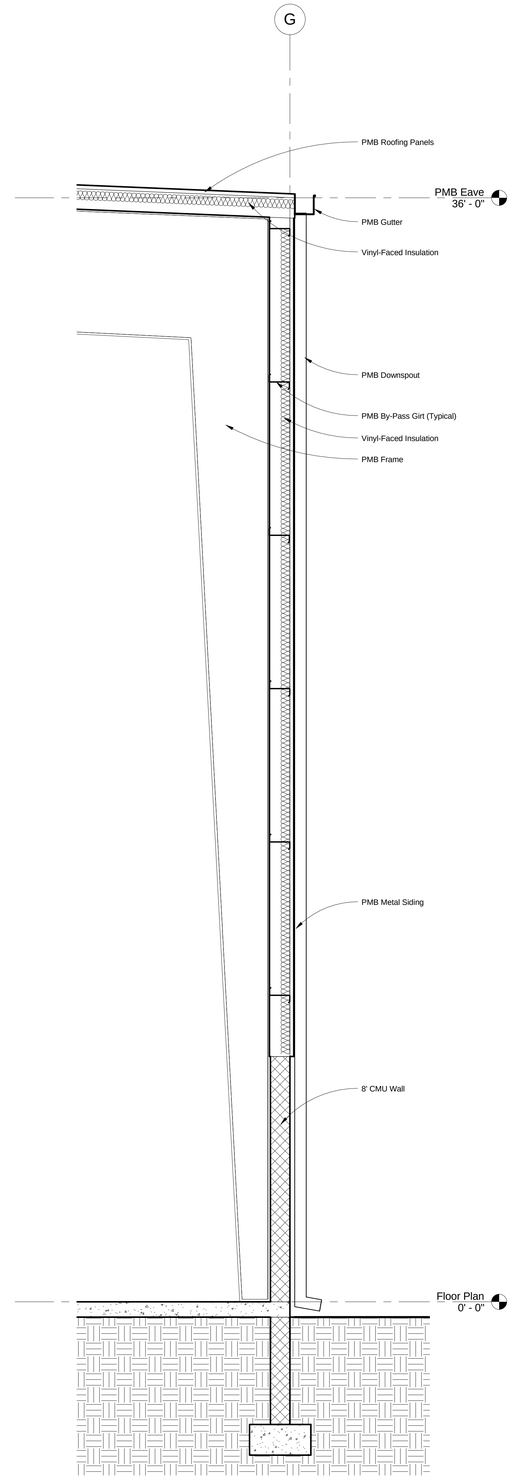CONSULTANT


TLM ASSOCIATES, INC.
ARCHITECTS + ENGINEERS
117 East LaFayette Street - Jackson, Tennessee
731.988.9840 (phone) - 731.988.9959 (fax)
www.tlmae.com


Wall Sections - 450,000 S.F. Option

Milan Commercial Complex - Garball Site

**Dynamic Building Plan**
for
**American Ordinance, LLC**
Milan, Tennessee

07.05.2016

J-5738

**A6.1a**